Do not scale this drawing except for Planning Application purposes.

Ordnance Survey Licence No. AR376302

Rev	Amendments	By	Chkd	D
-	-	-	-	

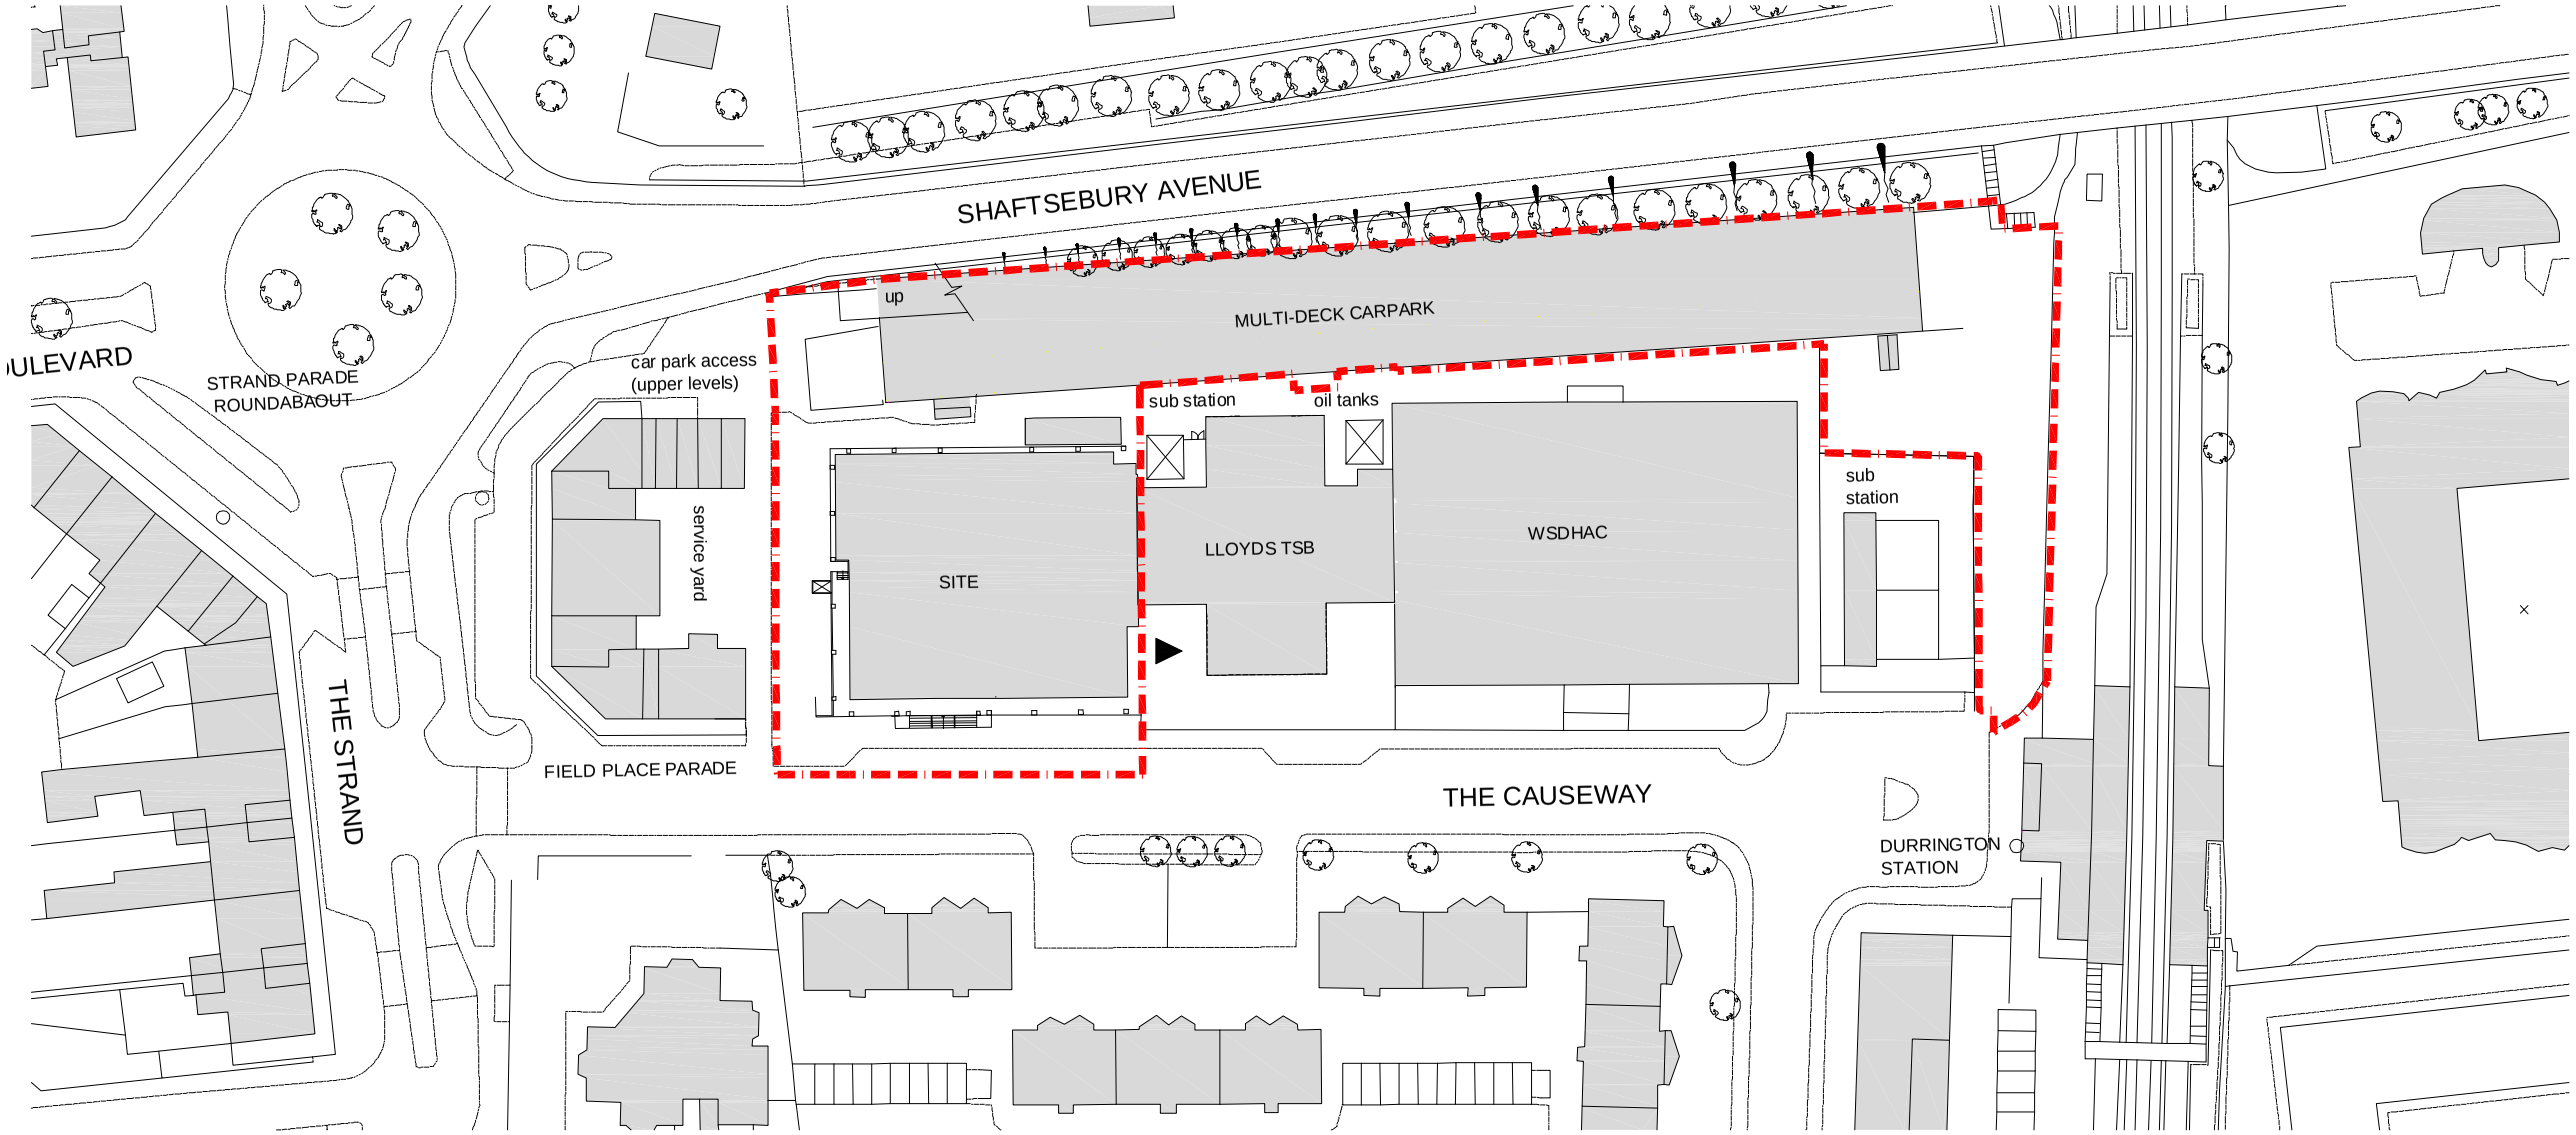

BLOCK PLAN AS EXISTING 1:500

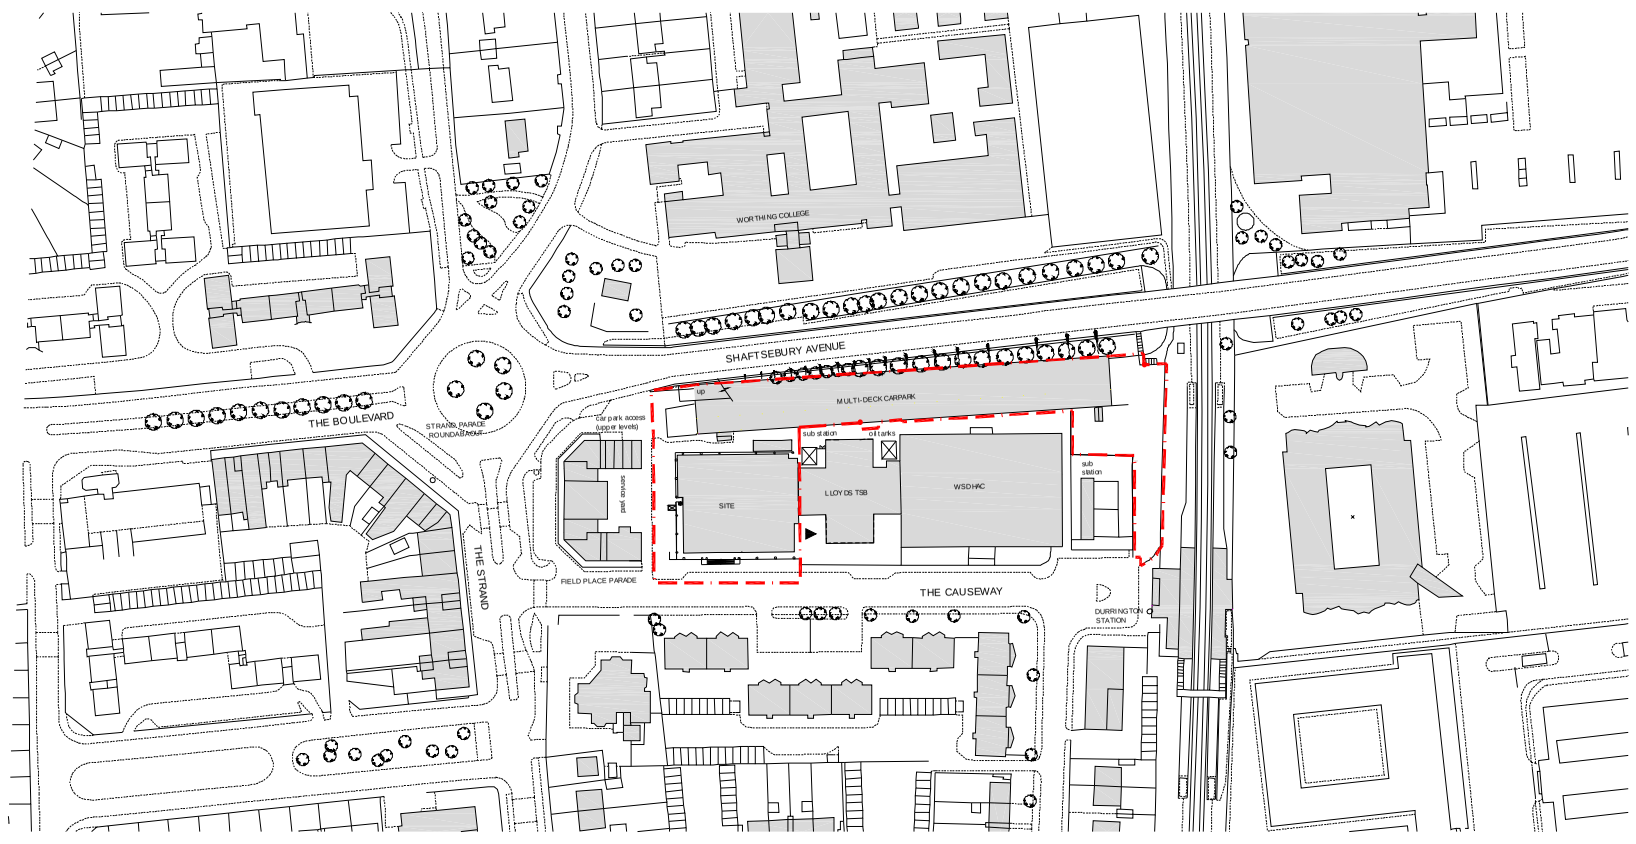

LOCATION PLAN - 1:125(

ARCHITECTS

HNW Architects, 11 West Pallant, Chichester, West Sussex, PO19 1
Tel: 01243 533300 Fax: 01243 533311 E-mail:

Project

PROPOSED CONSTRUCTION
PHASE TWO DEVELOPMENT
THE CAUSEWAY, DURRINGTON

Drawing Title

LOCATION & BLOCK PLAN
AS EXISTING

Drawing Status

PLANNING

Scale	Drawn By	Date
1:500&1:12500@A1	AC	FEB 08

Checked By	Date	
AC	FEB 08	

Project No.	Drawing No.	Revision
07019	P023	

Harding Neill & Watson Limited - Registered No. 3589904